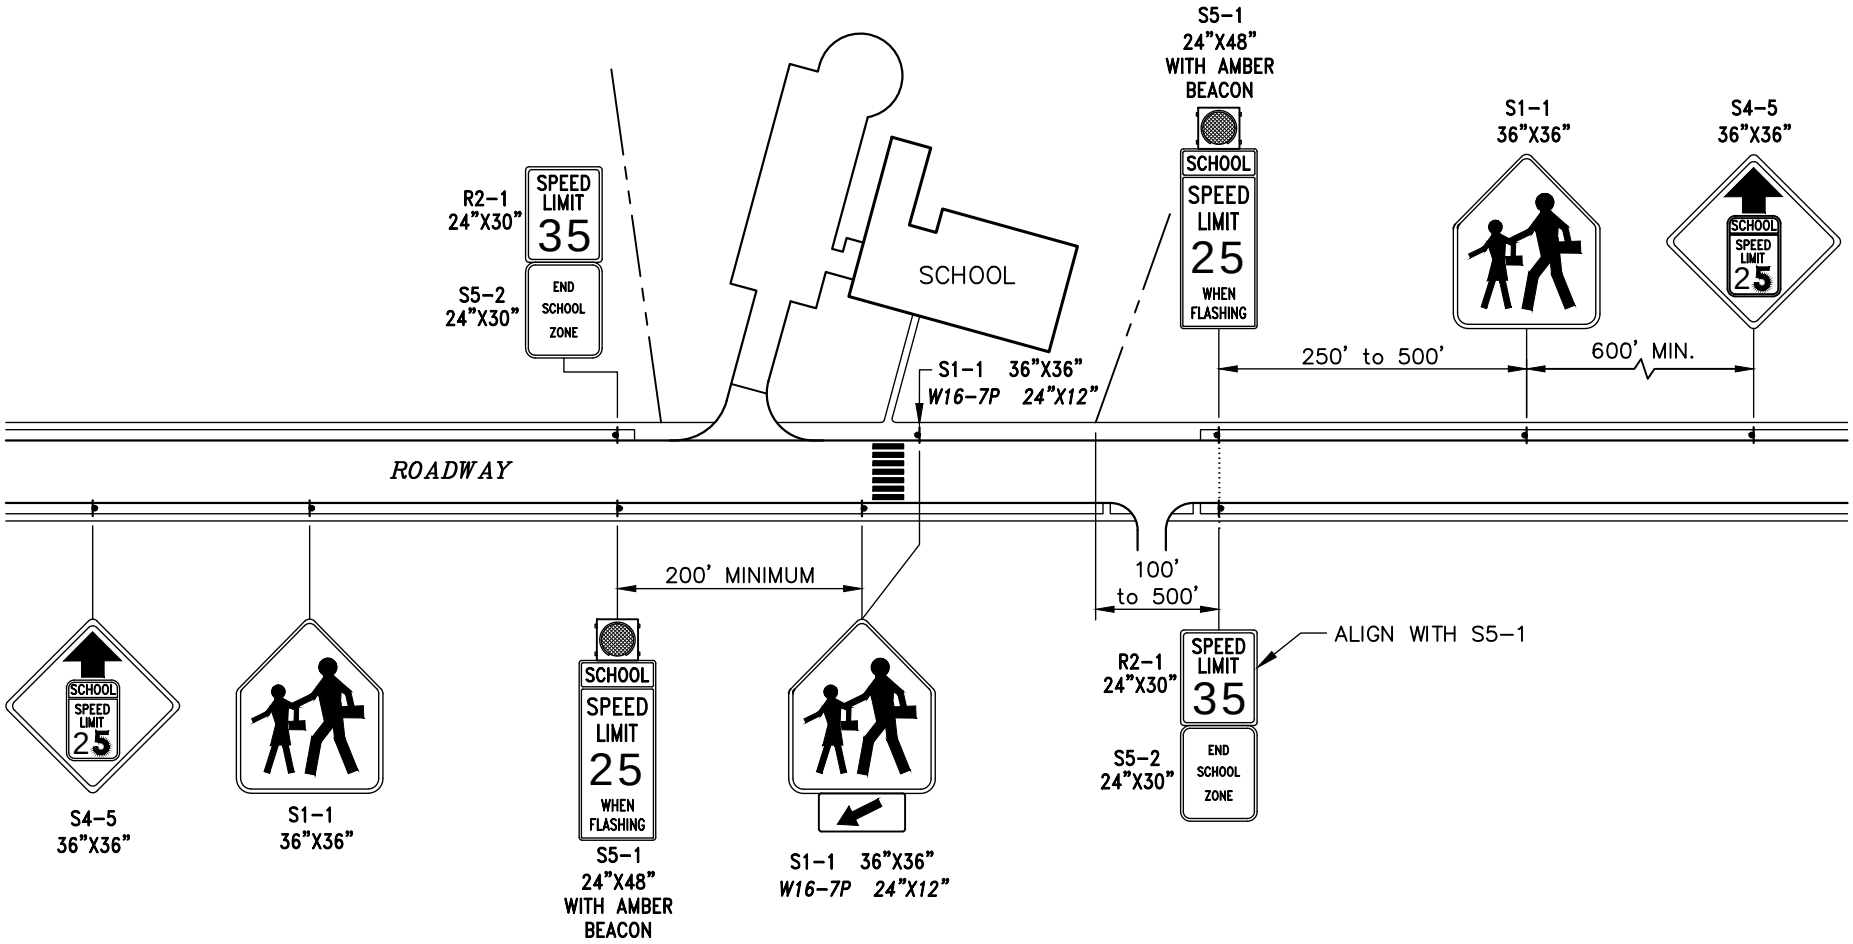

NOTES:

1. SPEED LIMITS SHOWN ARE FOR ILLUSTRATION ONLY. REFER TO THE CARY'S TRAFFIC SCHEDULES FOR APPLICABLE SPEED LIMITS. FOR THE CREATION OF SCHOOL SPEED ZONE SPEED LIMIT, REFER TO CARY POLICY STATEMENT 153.
2. ALL SCHOOL ZONE SIGNS SHALL USE FLUORESCENT YELLOW-GREEN SHEETING.
3. FOR SCHOOLS LOCATED AT INTERSECTIONS, MODIFICATIONS TO THIS LAYOUT MAY BE NECESSARY.
4. 'SCHOOL' SYMBOL MARKINGS SHALL BE PLACED AT THE START OF THE SCHOOL ZONE, IMMEDIATELY ADJACENT TO THE S5-1 ASSEMBLY.
5. ANY SCHOOL SPEED ZONE PEDESTRIAN CROSSING SHALL USE HIGH-VISIBILITY PAVEMENT MARKINGS.

EFFECTIVE: 07/01/21

SCHOOL SPEED ZONE LAYOUT

DETAIL No.

3400.06