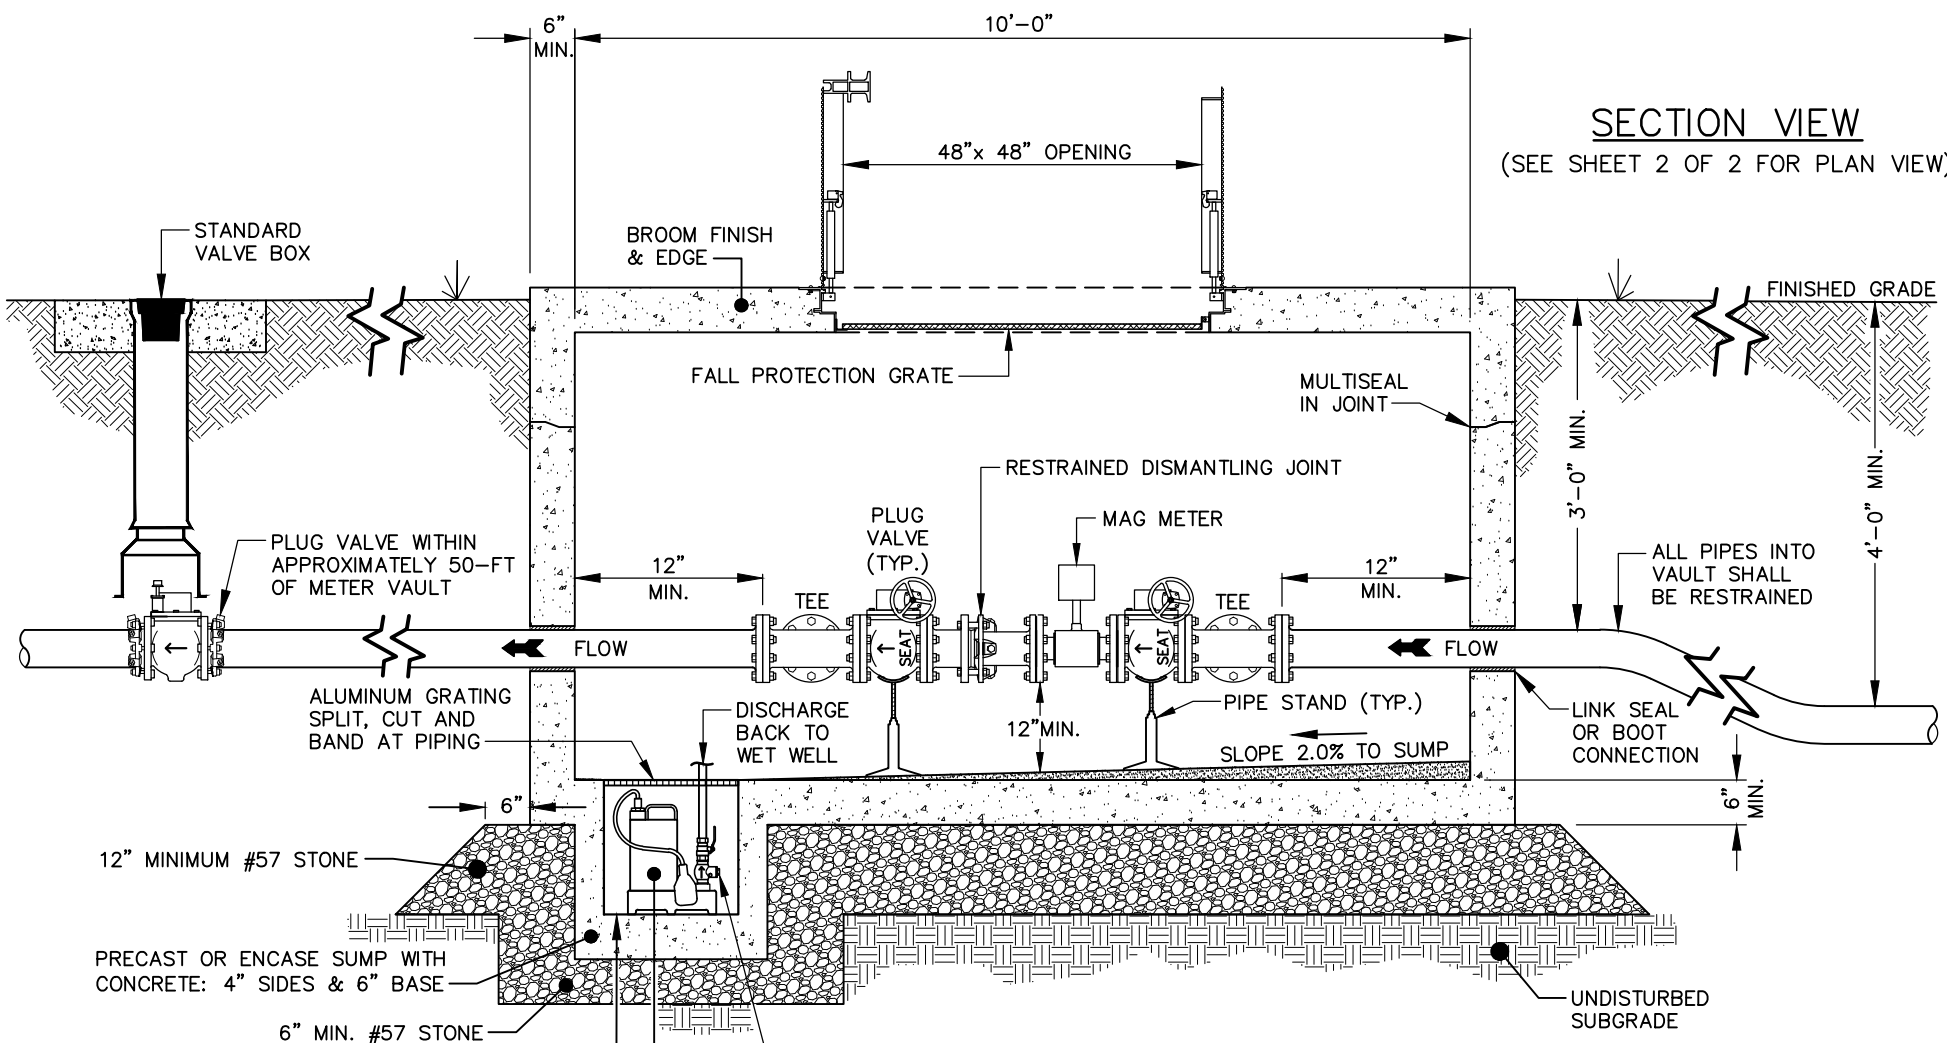

NOTES:
1. ENGINEER OF RECORD SHALL SPECIFY ELECTRICAL DETAILS, EQUIPMENT RACK, CONDUIT, CONTROL PANELS, PULL BOX, AND FLOW TRANSMITTER.
2. ENGINEER OF RECORD SHALL COORDINATE PLC LOGIC WITH OWNER.
3. ACCESS HATCH SHALL BE CENTERED OVER METER.
4. ACCESS HATCH AND METER VAULT SHALL BE RATED FOR H-20 LOADING.

EFFECTIVE: 07/01/22

STANDARD MAG METER INSTALLATION

DETAIL No.
7200.05
SHEET 1 OF 2