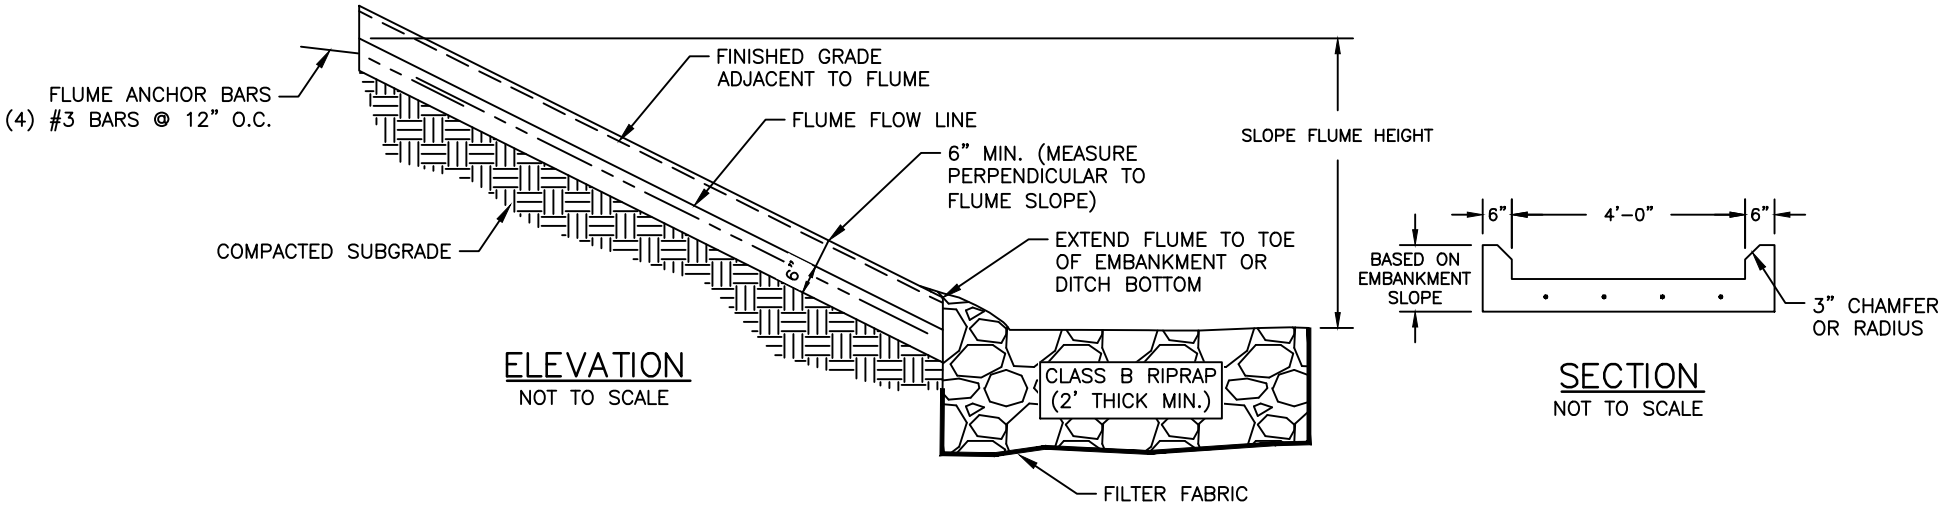


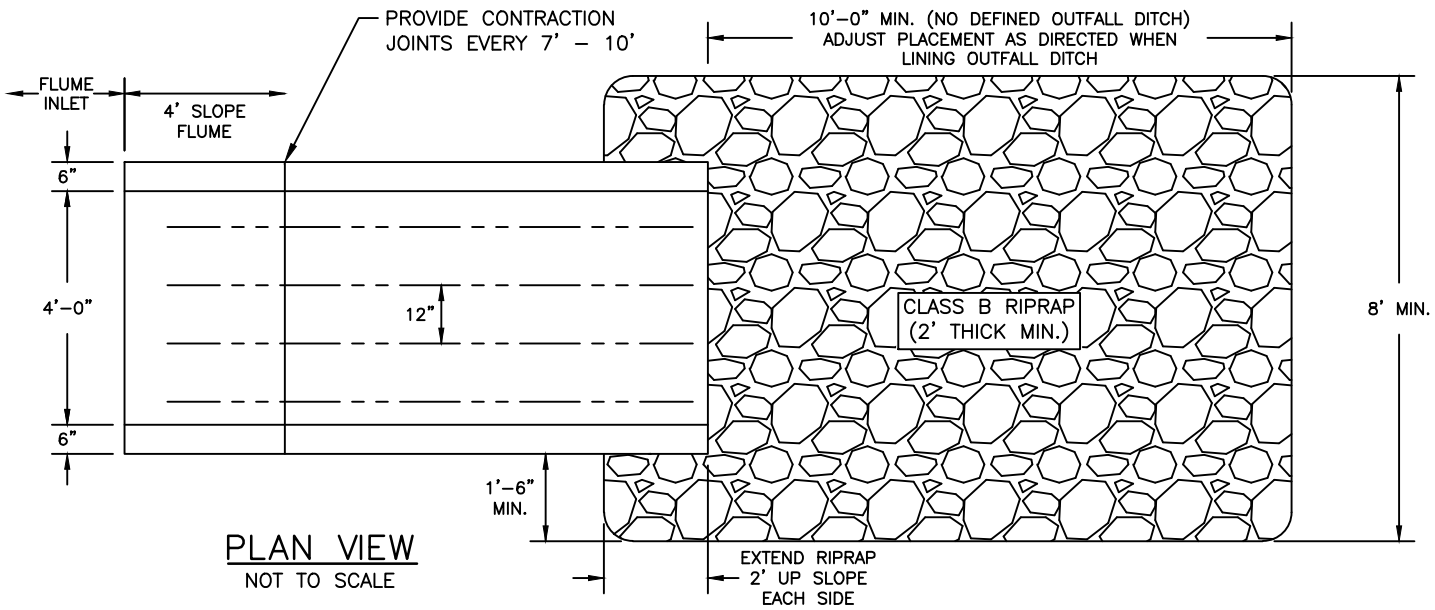


EFFECTIVE: 07/01/22

# CONCRETE DRAINAGE FLUME

DETAIL No.

8000.08