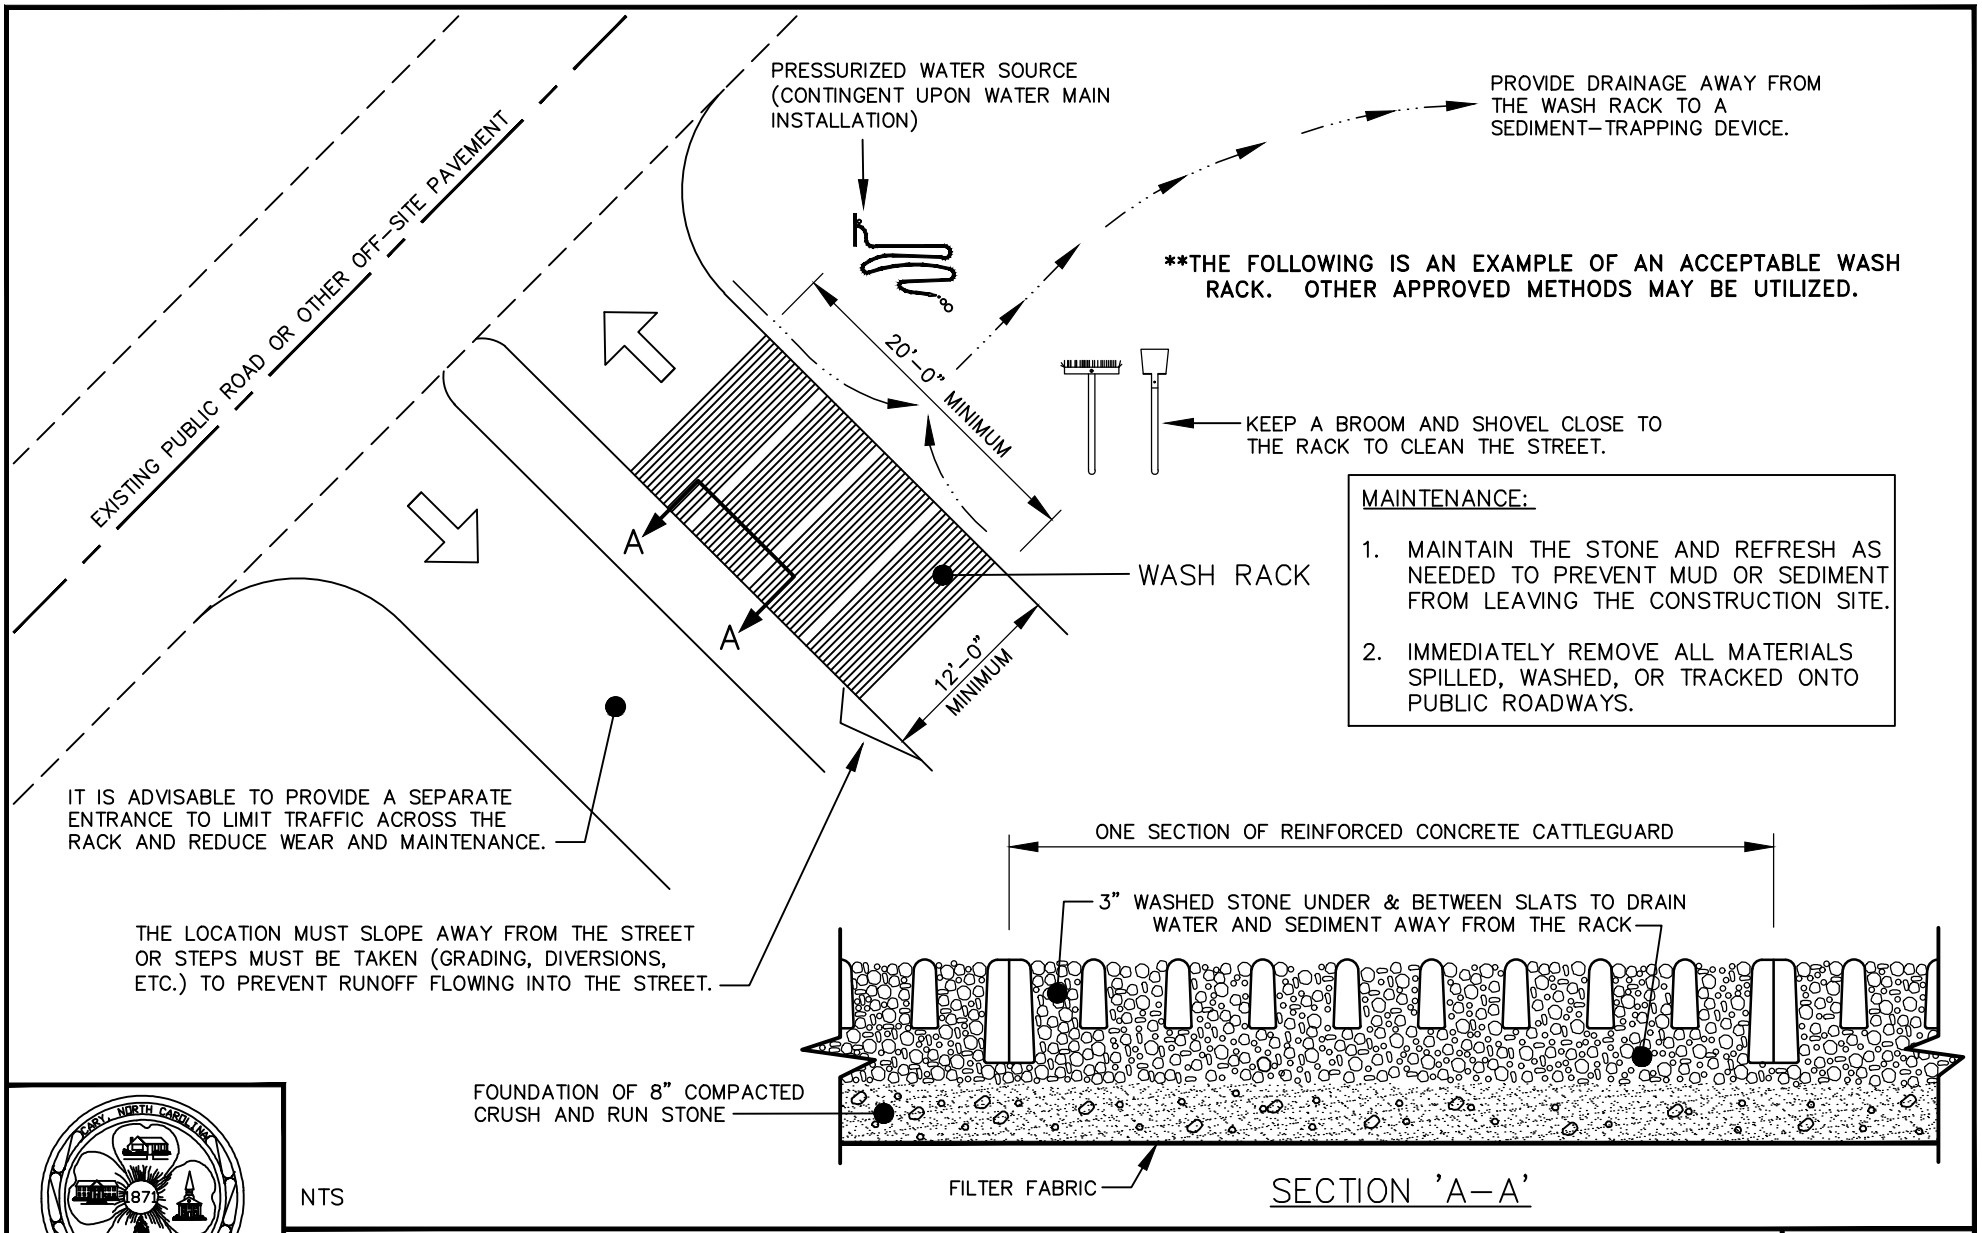

MAINTENANCE:

1. MAINTAIN THE STONE AND REFRESH AS NEEDED TO PREVENT MUD OR SEDIMENT FROM LEAVING THE CONSTRUCTION SITE.
2. IMMEDIATELY REMOVE ALL MATERIALS SPILLED, WASHED, OR TRACKED ONTO PUBLIC ROADWAYS.

NTS

EFFECTIVE: 07/01/24

STANDARD CONSTRUCTION EXIT WASH RACK

DETAIL No.

4000.15