INCOMPLETE PLANS
DO NOT USE FOR R/W ACQUISITION

PUBLIC MEETING MAP

McGRIMMON PARKWAY

TOWN of CARY

McGRIMMON PARKWAY CONNECTOR
BETWEEN NC 55 AND
LOUIS STEPHENS DR.
SHEET 1 OF 1

100 50 0 100 200

LEGEND

- EXISTING ROADWAY TO BE RESURFACED
- PROPOSED ROADWAY
- PROPOSED GRASS MEDIAN
- PROPOSED STRUCTURES, ISLAND, CURB AND GUTTER
- PROPOSED SIDEWALK
- LAKES, RIVER, STREAMS AND PONDS
- RAILROAD RIGHT OF WAY
- PRESENT ADT / FUTURE ADT
- EXISTING TRAFFIC SIGNAL
- PROPOSED TRAFFIC SIGNAL
- PROPOSED RIGHT OF WAY

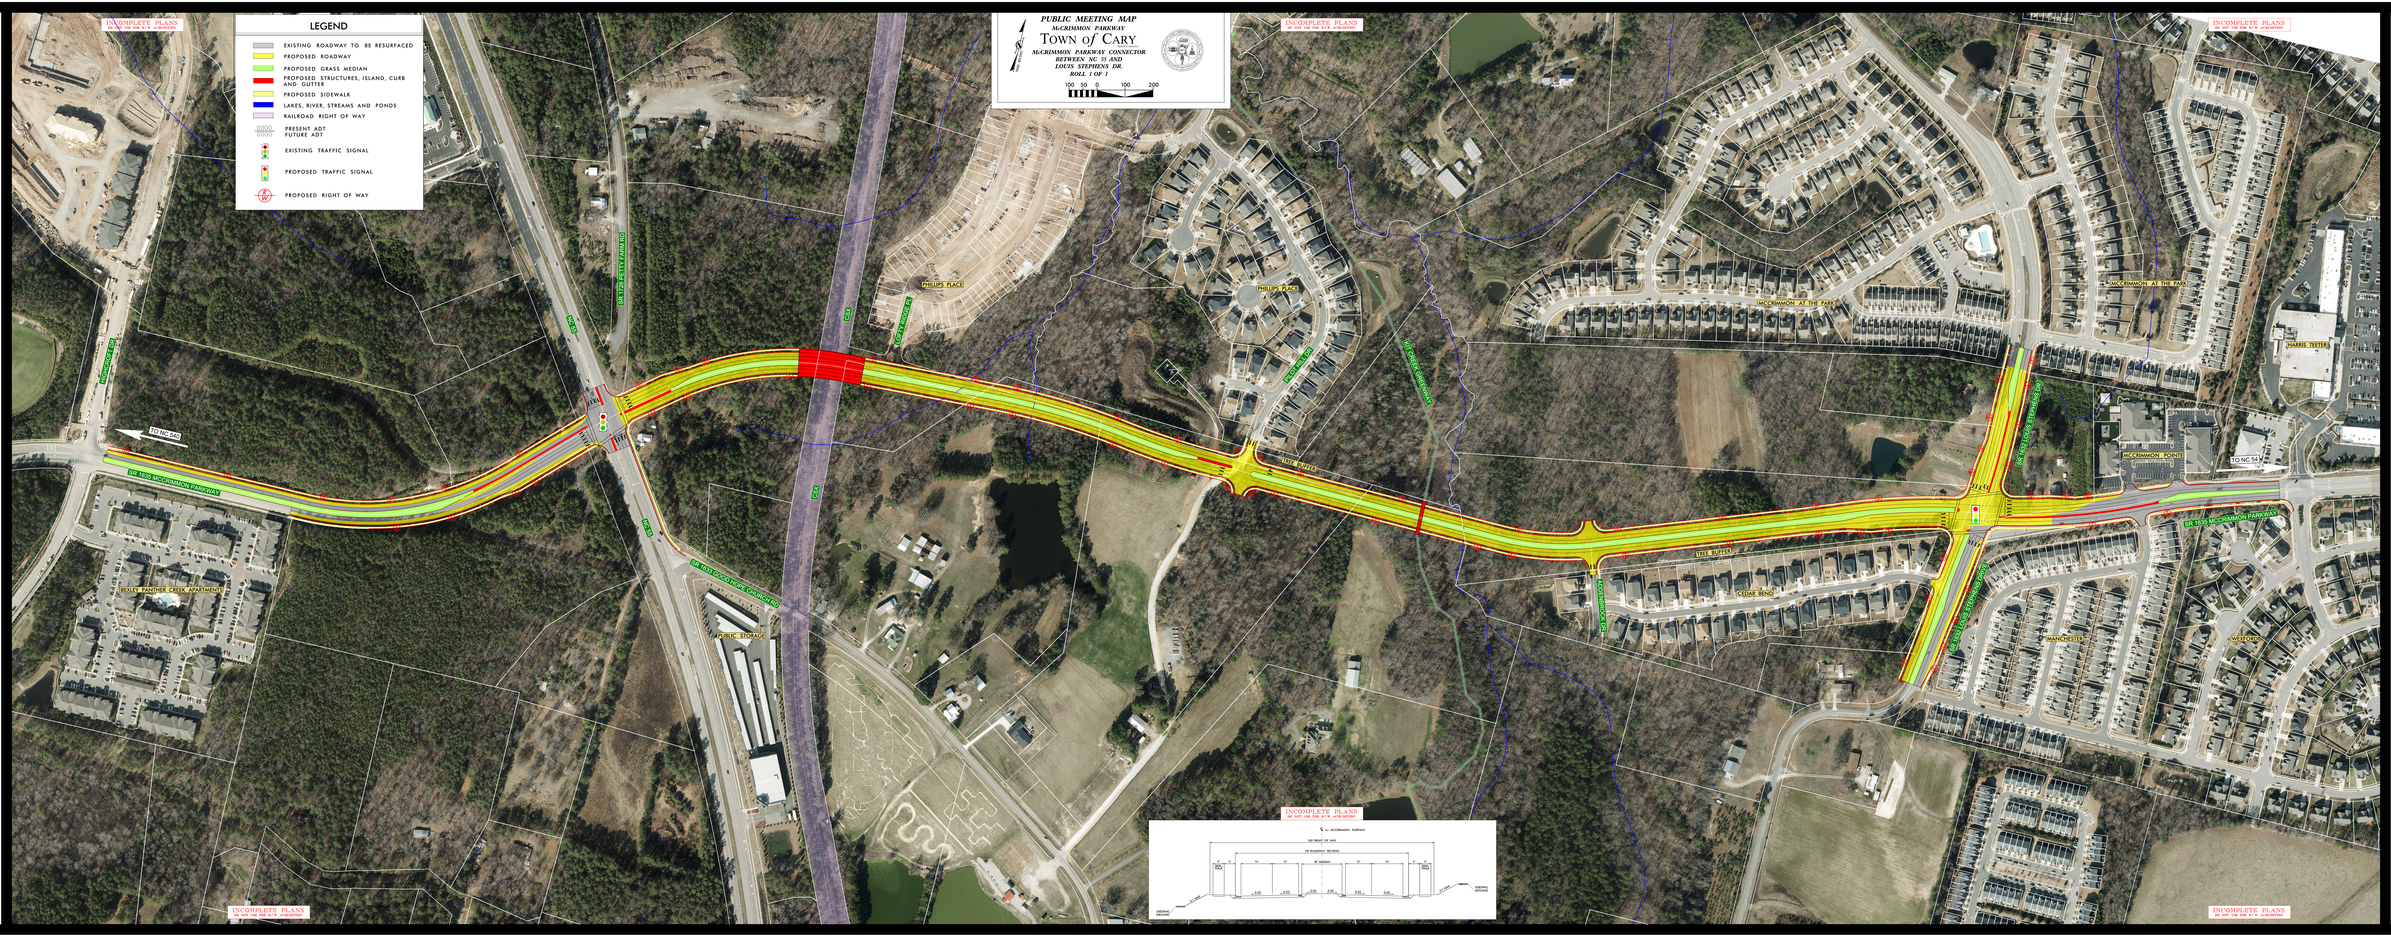

PUBLIC MEETING MAP
McGRIMMON PARKWAY
TOWN of CARY
McGRIMMON PARKWAY CONNECTOR
BETWEEN NC 55 AND
LOUIS STEPHENS DR.
SHEET 1 OF 1