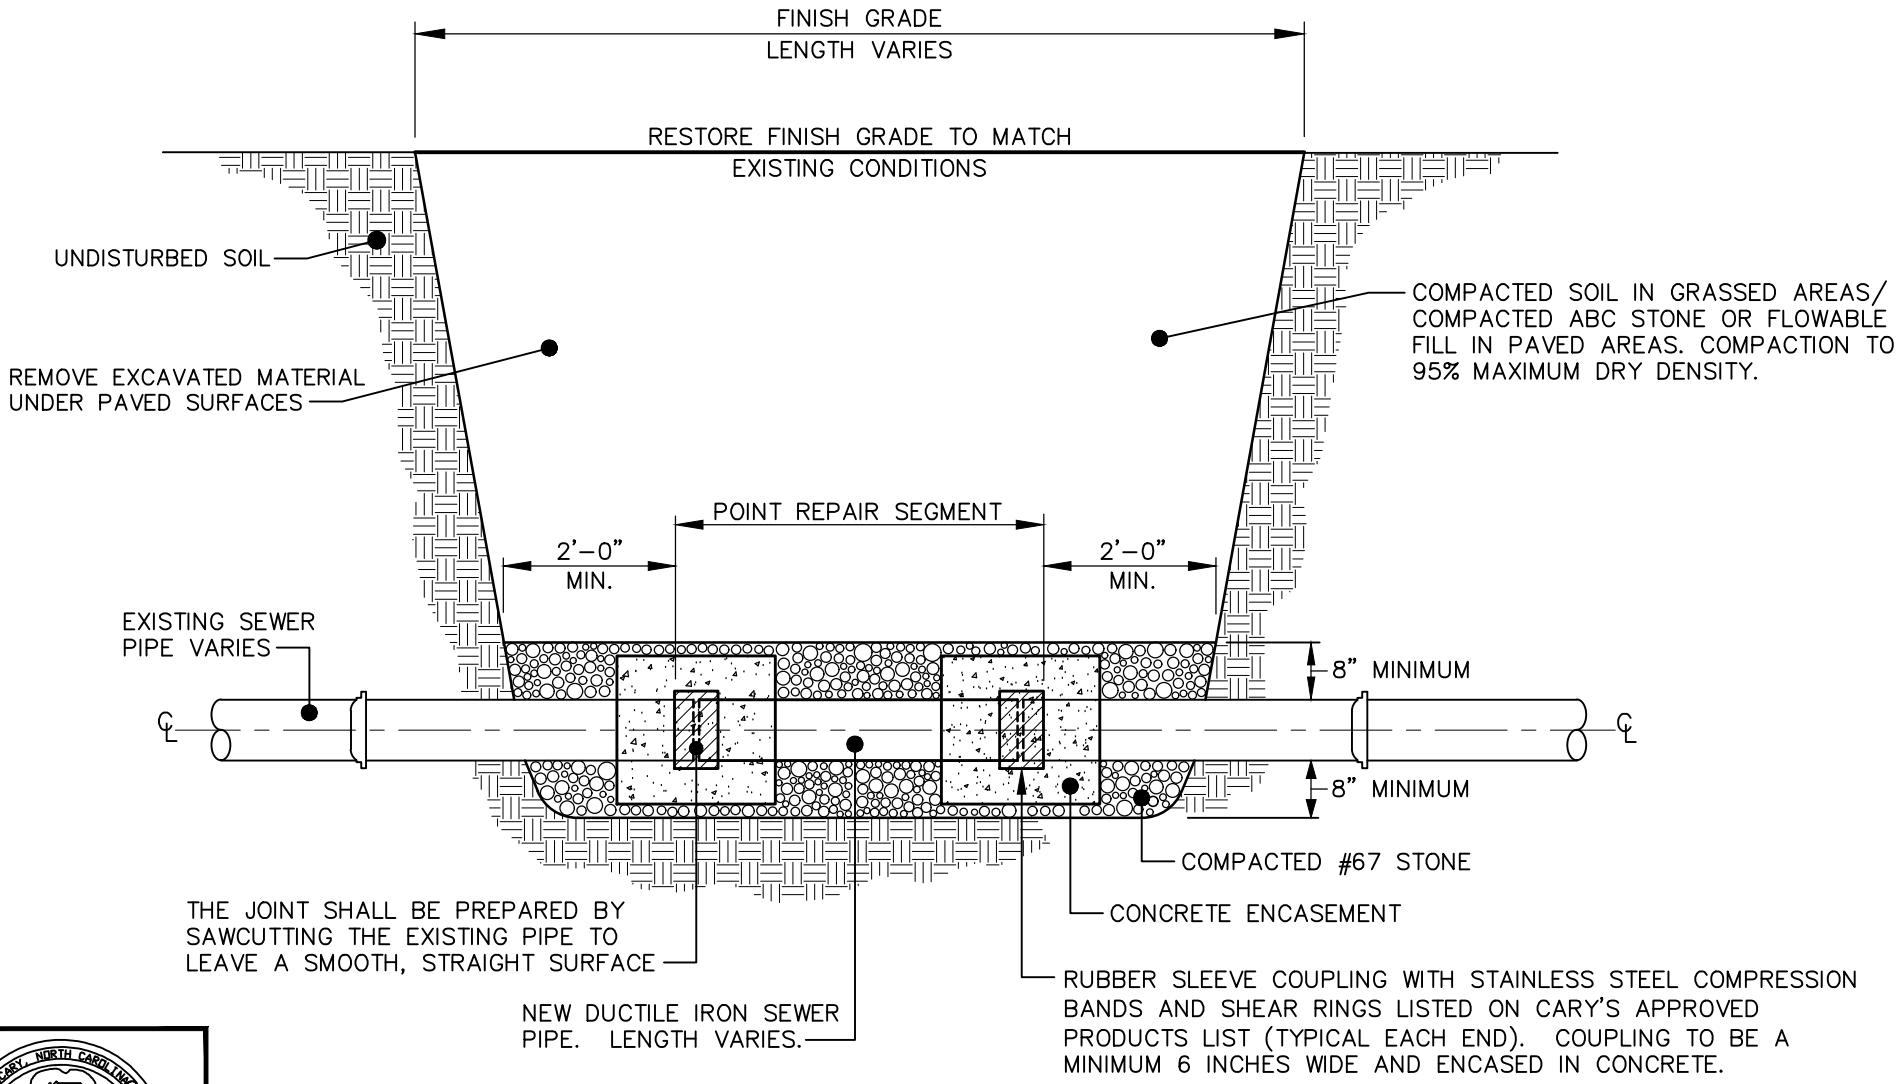

SECTION VIEW

EFFECTIVE: 07/01/21

STANDARD TYPICAL SEWER POINT REPAIR

DETAIL No.

7000.31