SPEED HUMP

NOTE:
FLAT–TOP SPEED HUMPS ARE FOR USE ON PUBLIC AND PRIVATE STREETS.

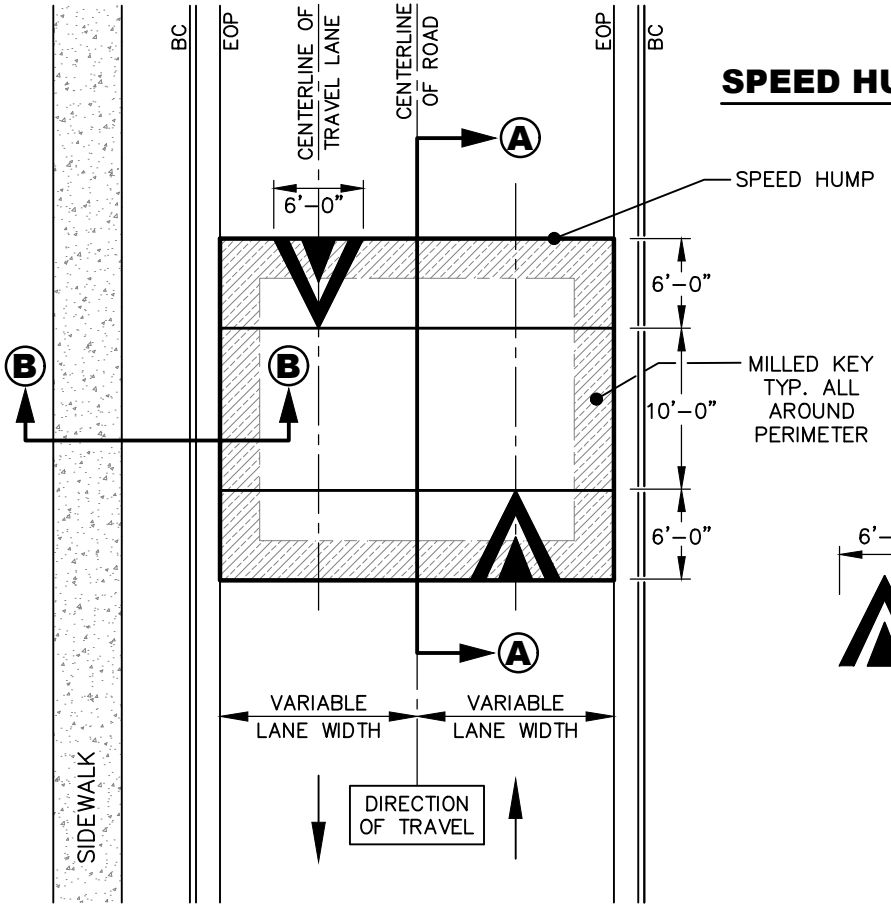

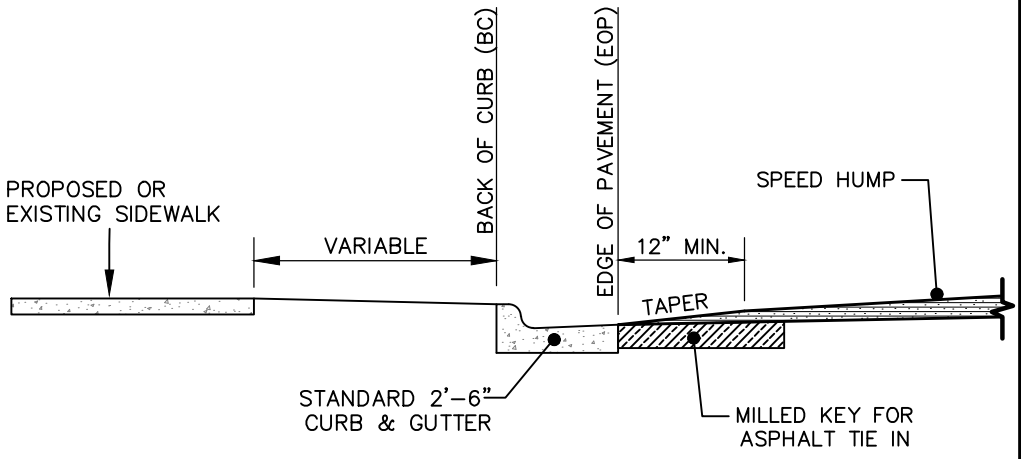

SECTION B-B

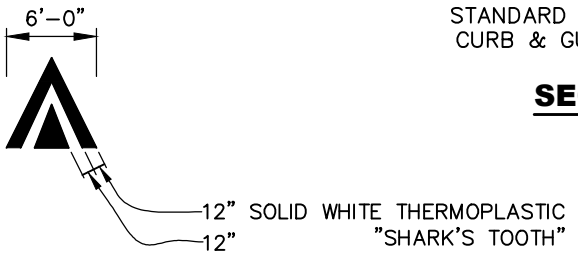

SECTION A-A

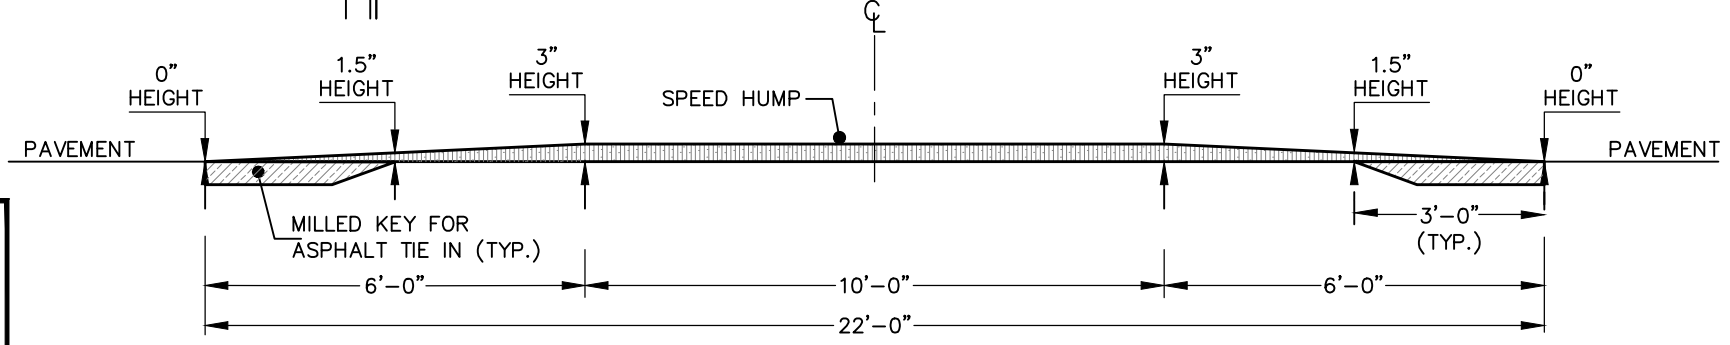

STANDARD PAVEMENT UNDULATION (FLAT TOP SPEED HUMP)

DETAIL No.
3400.01

EFFECTIVE: 07/01/22