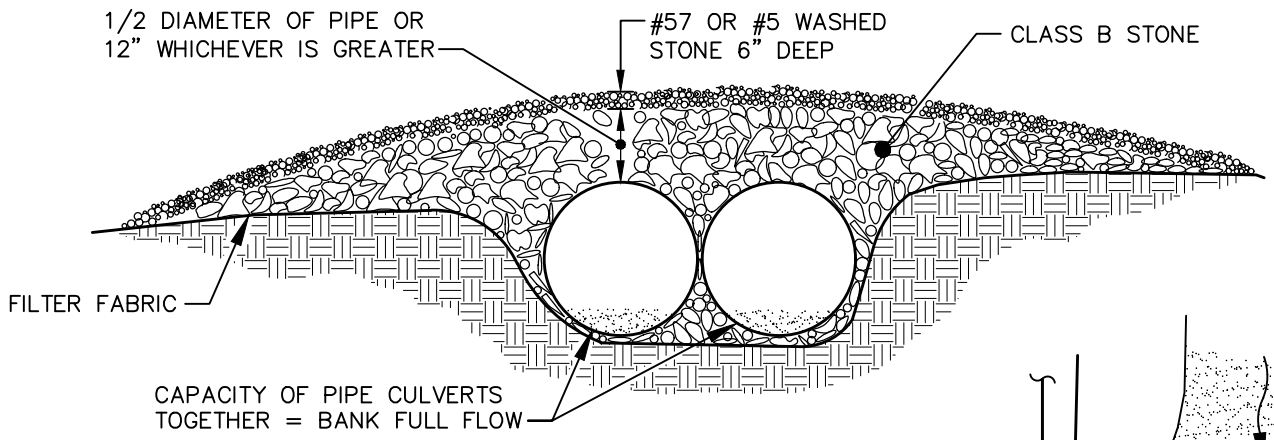

ELEVATION

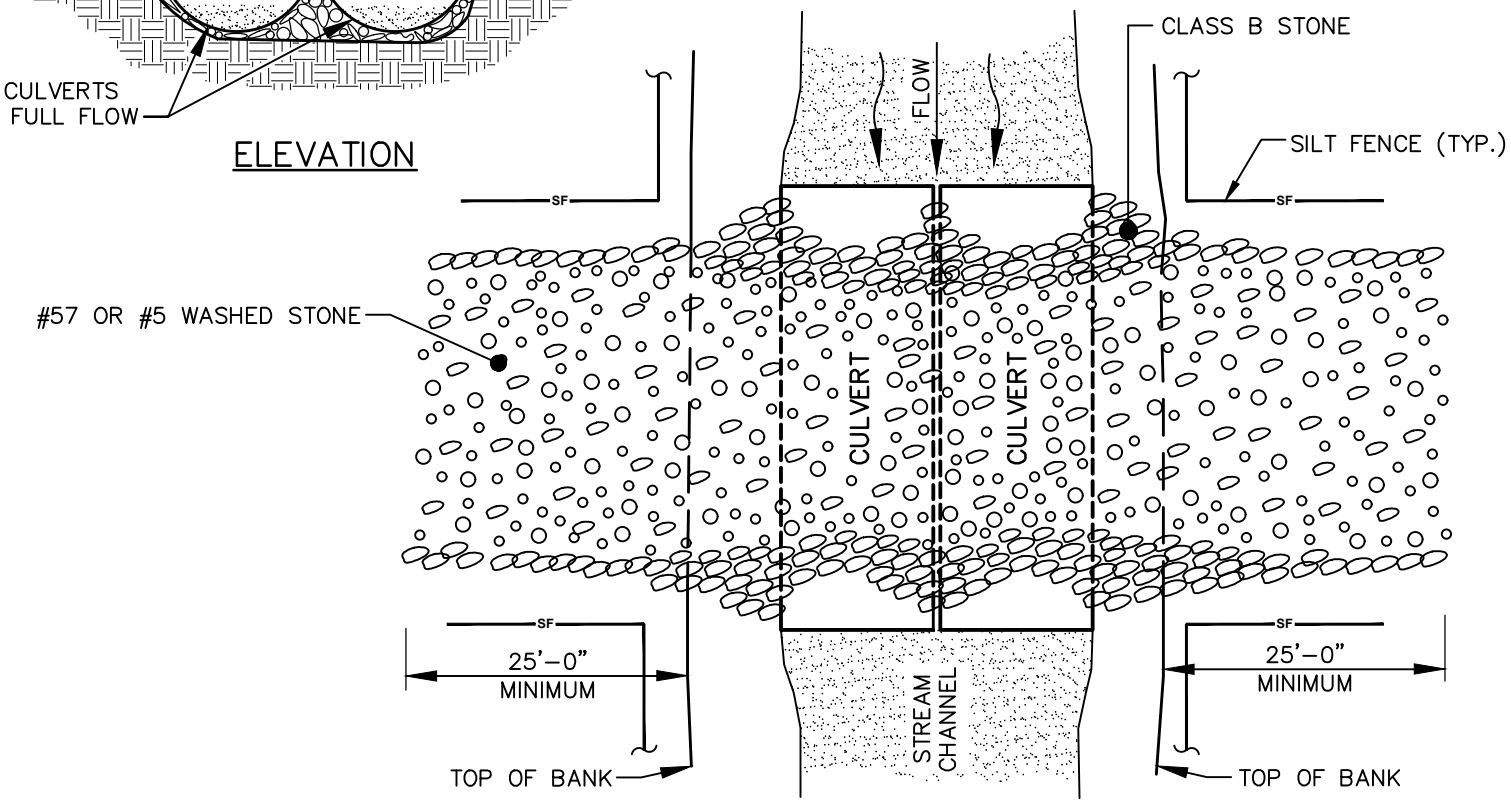

PLAN VIEW

STANDARD TEMPORARY STREAM CROSSING - CULVERT

EFFECTIVE: 07/01/22

DETAIL No.

4000.11

SHEET 1 OF 3