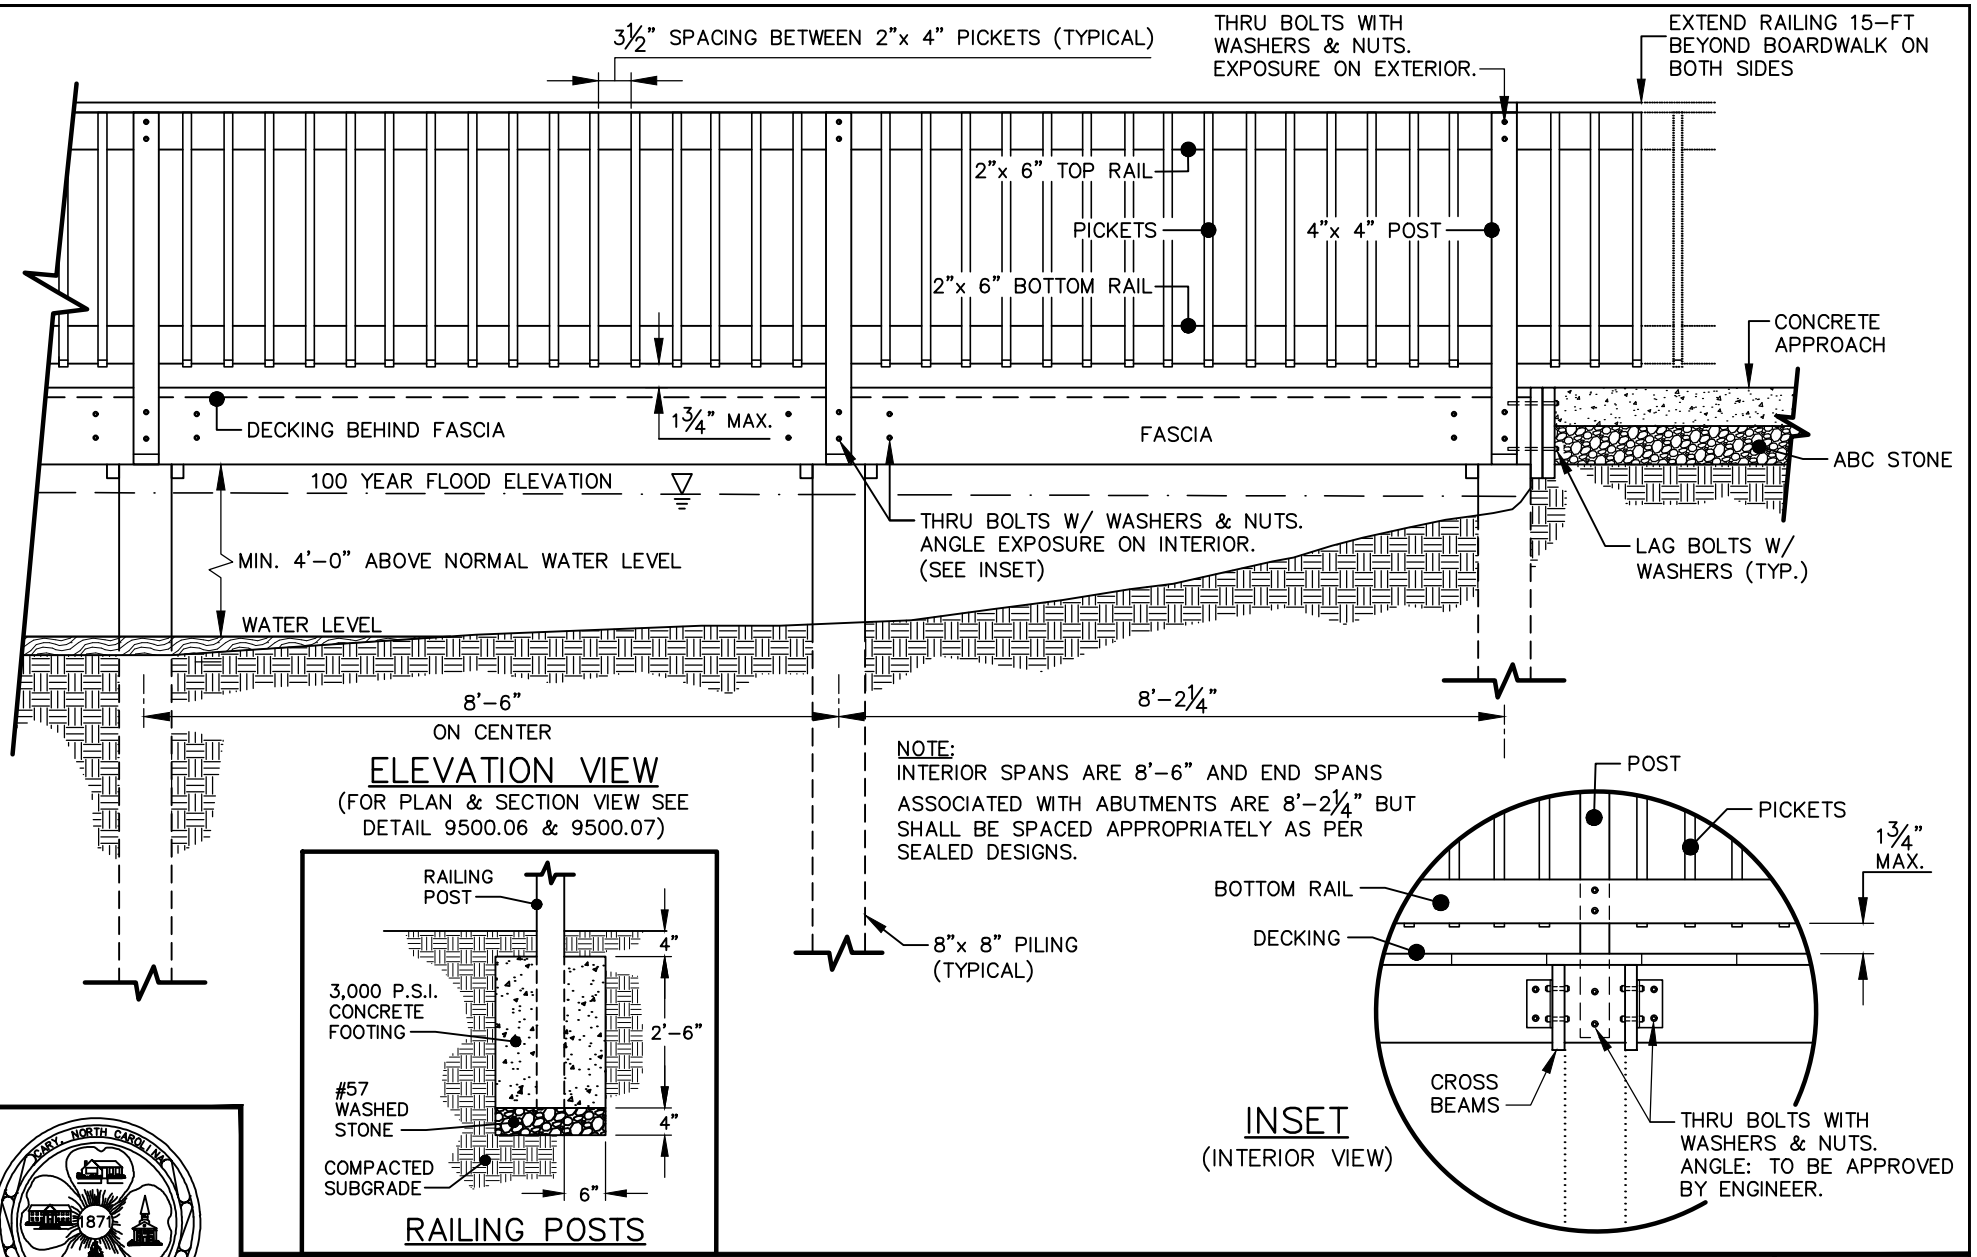

EFFECTIVE: 07/01/22

STANDARD BOARDWALK (ELEVATION VIEW)

DETAIL No.

9500.08