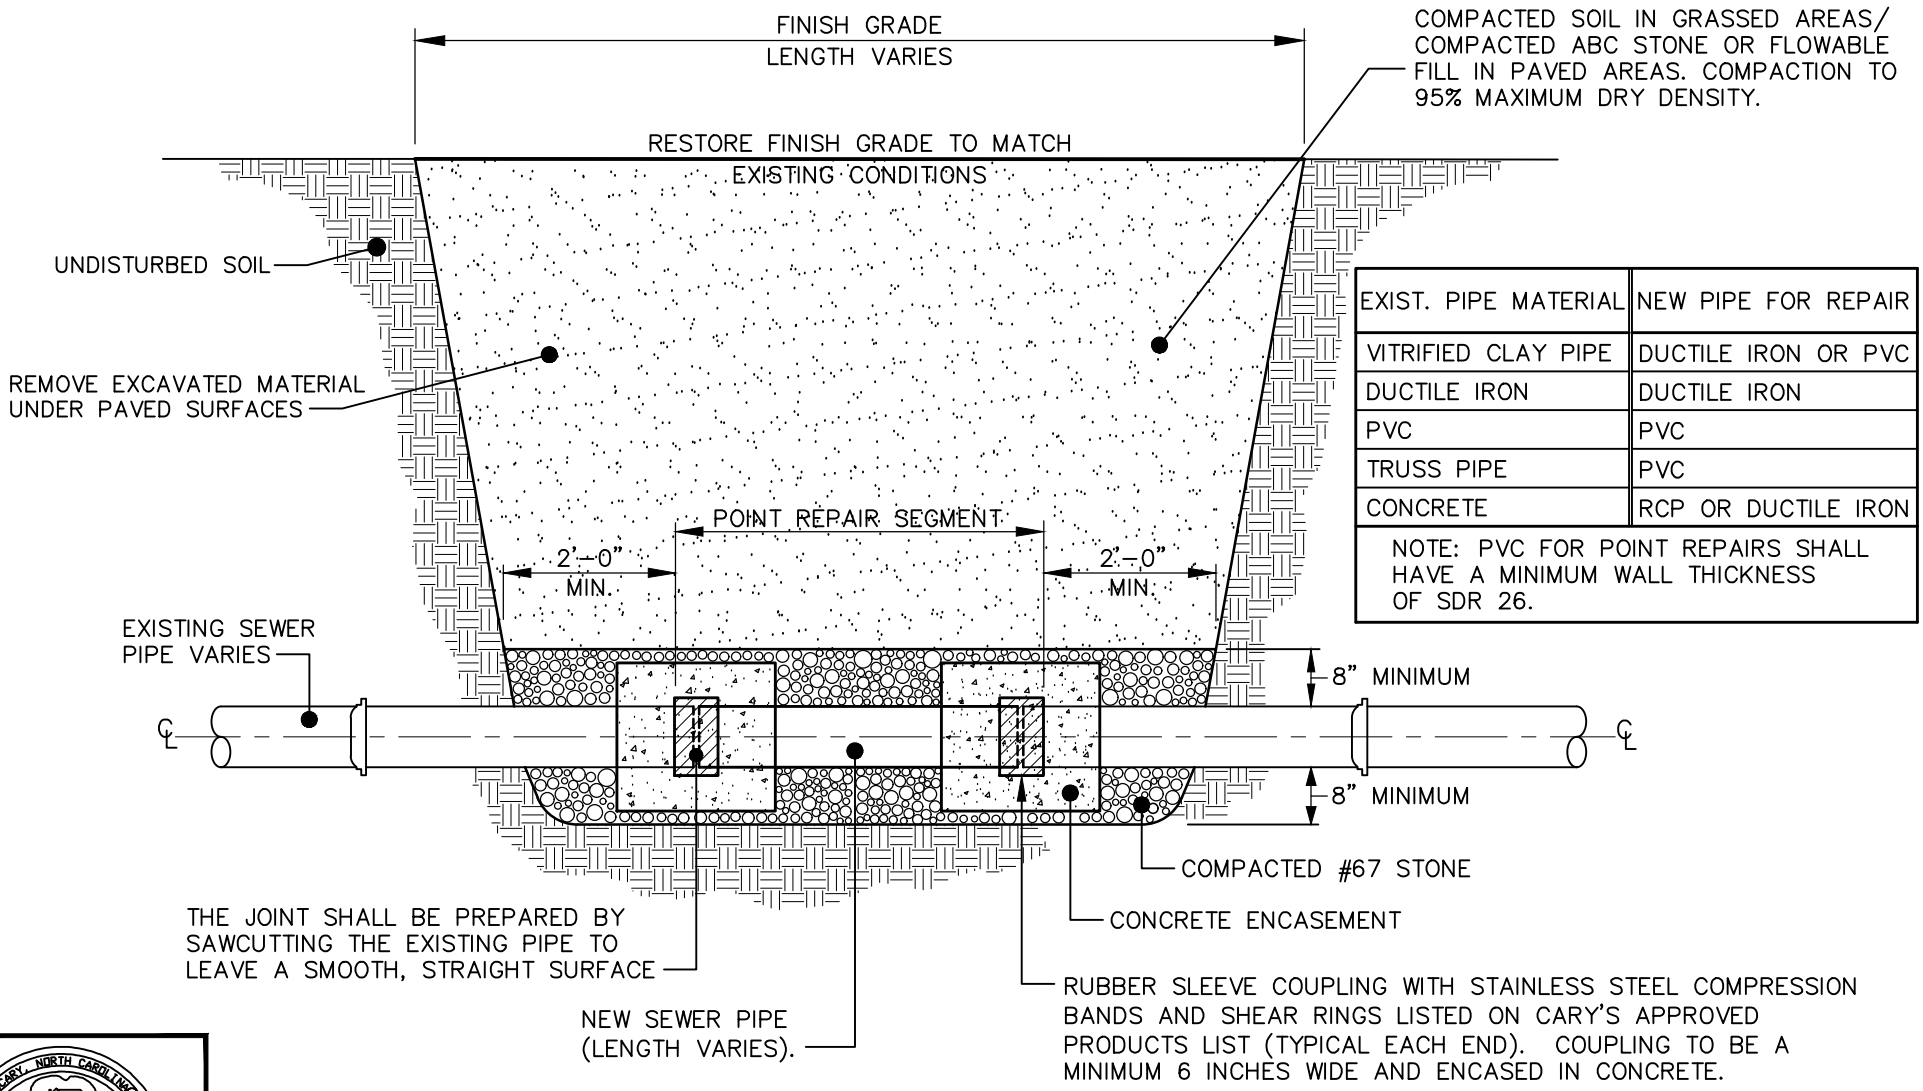

EXIST. PIPE MATERIAL	NEW PIPE FOR REPAIR
VITRIFIED CLAY PIPE	DUCTILE IRON OR PVC
DUCTILE IRON	DUCTILE IRON
PVC	PVC
TRUSS PIPE	PVC
CONCRETE	RCP OR DUCTILE IRON

NOTE: PVC FOR POINT REPAIRS SHALL HAVE A MINIMUM WALL THICKNESS OF SDR 26.

SECTION VIEW

EFFECTIVE: 07/01/24

STANDARD SEWER POINT REPAIR

DETAIL No.

7000.30